(6)

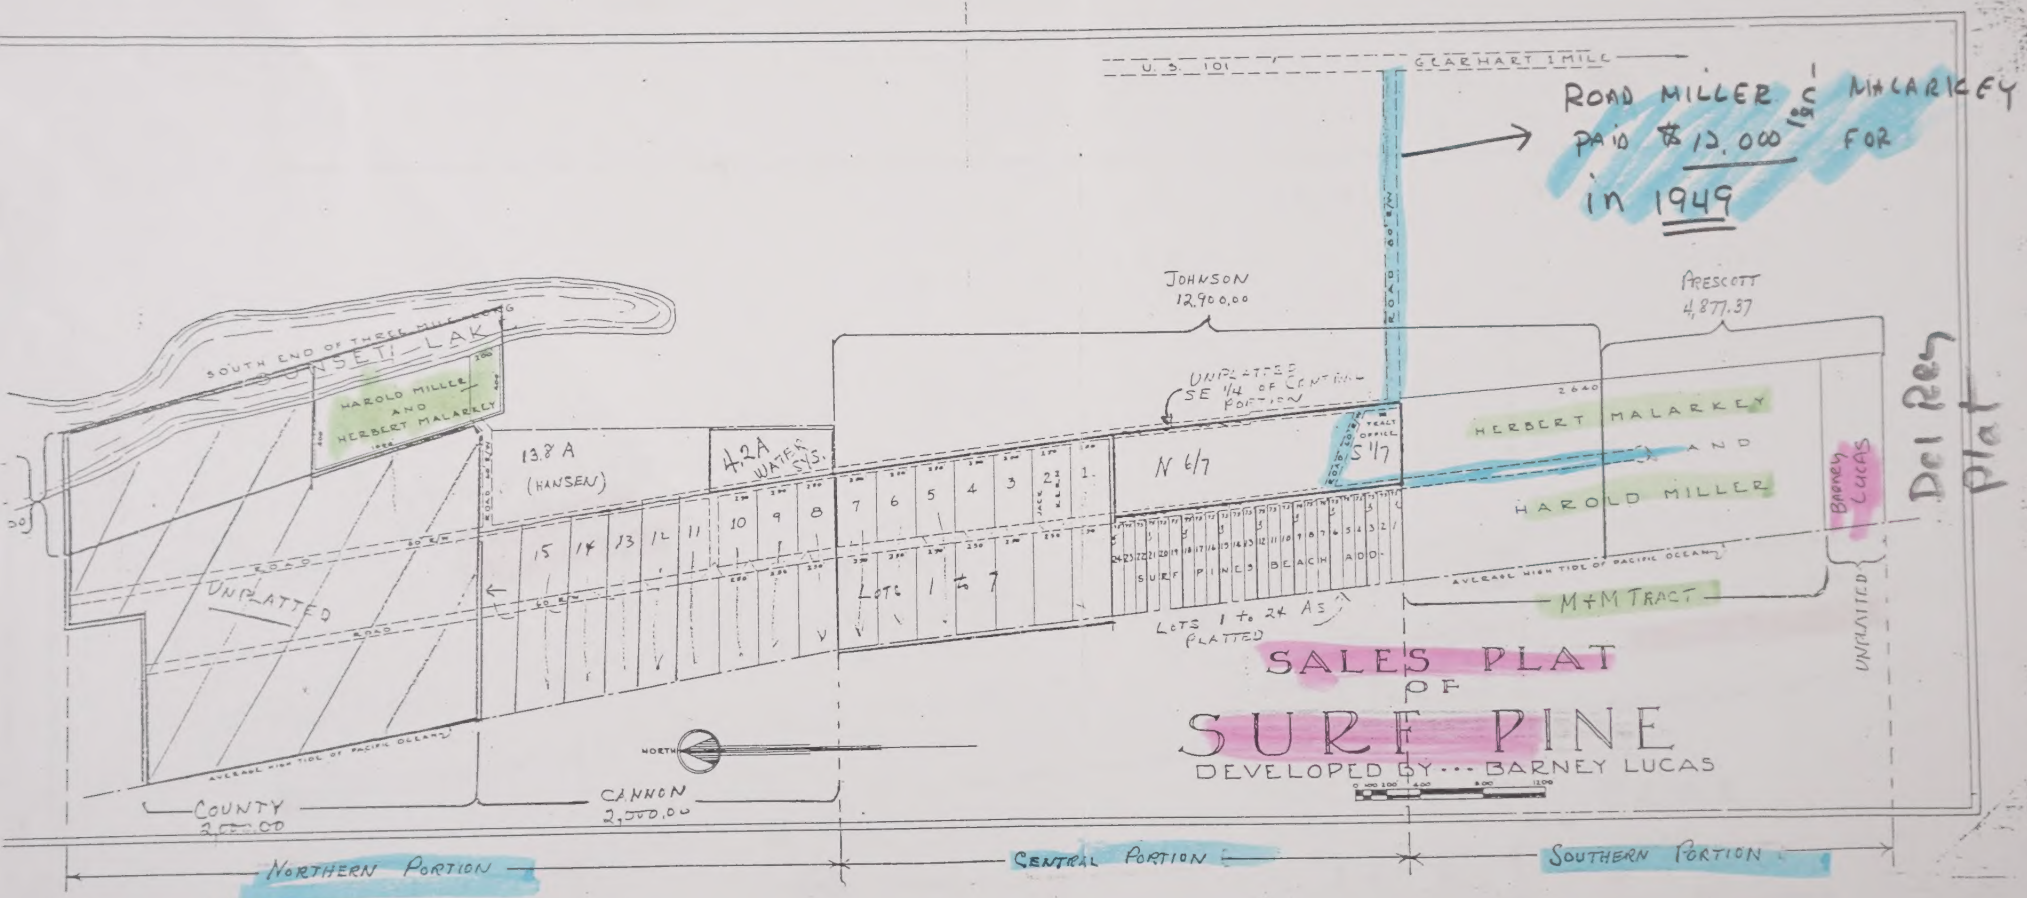
U.S. 101
GEARHART 1 MILE
ROAD MILLER & MALARKEY PAID $12,000 FOR IN 1949
JOHNSON 12,900.00
PRESCOTT 4,877.37
ROAD 60' R/W
UNPLATTED SE 1/4 OF CENTION PORTION
TRACT OFFICE
S 1/7
N 6/7
HAROLD MILLER AND HERBERT MALARKEY
HERBERT MALARKEY AND HAROLD MILLER
BARNEY LUCAS
Del Rey Plat
13.8 A (HANSEN)
4.2A WATER SYS.
UNPLATTED
ROAD
Lots 1 to 7
SURF PINE BEACH ADD.
Lots 1 to 24 As PLATTED
AVERAGE HIGH TIDE OF PACIFIC OCEAN
M+M TRACT
UNPLATTED
SALES PLAT OF SURF PINE
DEVELOPED BY --- BARNEY LUCAS
NORTH
COUNTY 2,000.00
CANNON 2,000.00
NORTHERN PORTION
CENTRAL PORTION
SOUTHERN PORTION

(9)

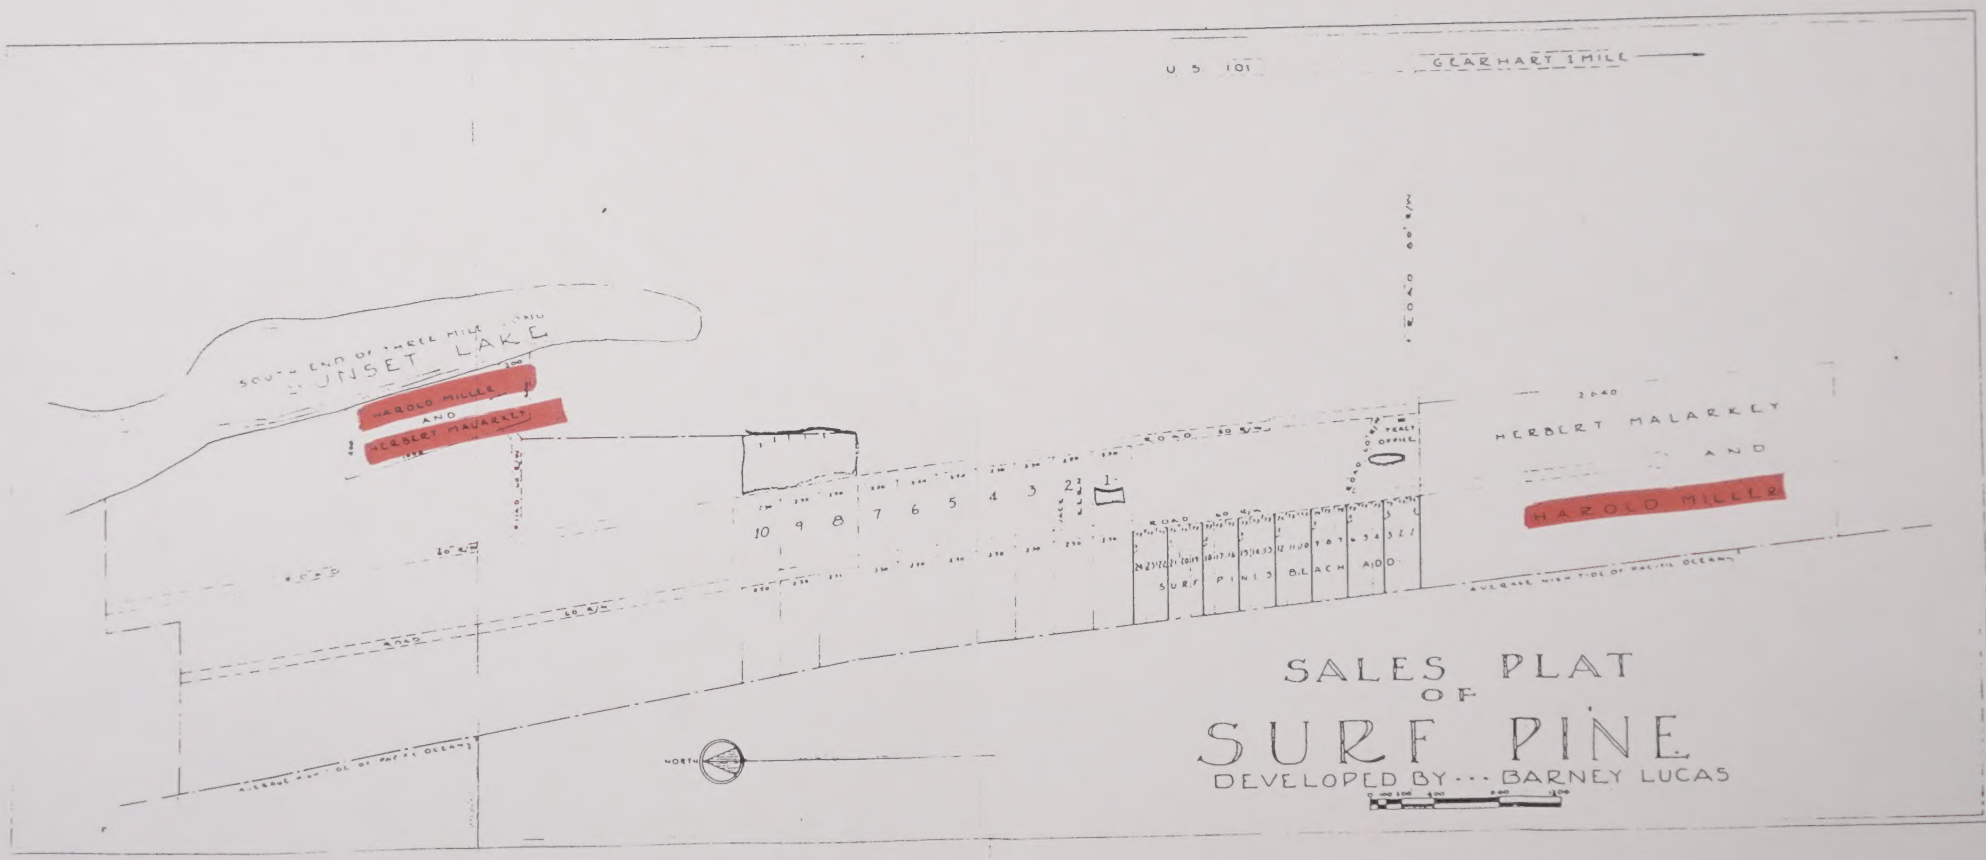
U S 101
CLARHART 1 MILE
SOUTH END OF THREE MILE LAGOON
SUNSET LAKE
HAROLD MILLER
AND
HERBERT MALARKEY
HERBERT MALARKEY
AND
HAROLD MILLER
ROAD 60' R/W
AVERAGE HIGH TIDE OF PACIFIC OCEAN
SURF
PINE
BEACH
NORTH
SALES PLAT
OF
SURF PINE
DEVELOPED BY · · · BARNEY LUCAS